LEGEND

- PHASE 1 - BUILDING 3,110 S.F.
- PHASE 2 - BUILDING 3,700 S.F.
- PHASE 3 - BUILDING 4,000 S.F.

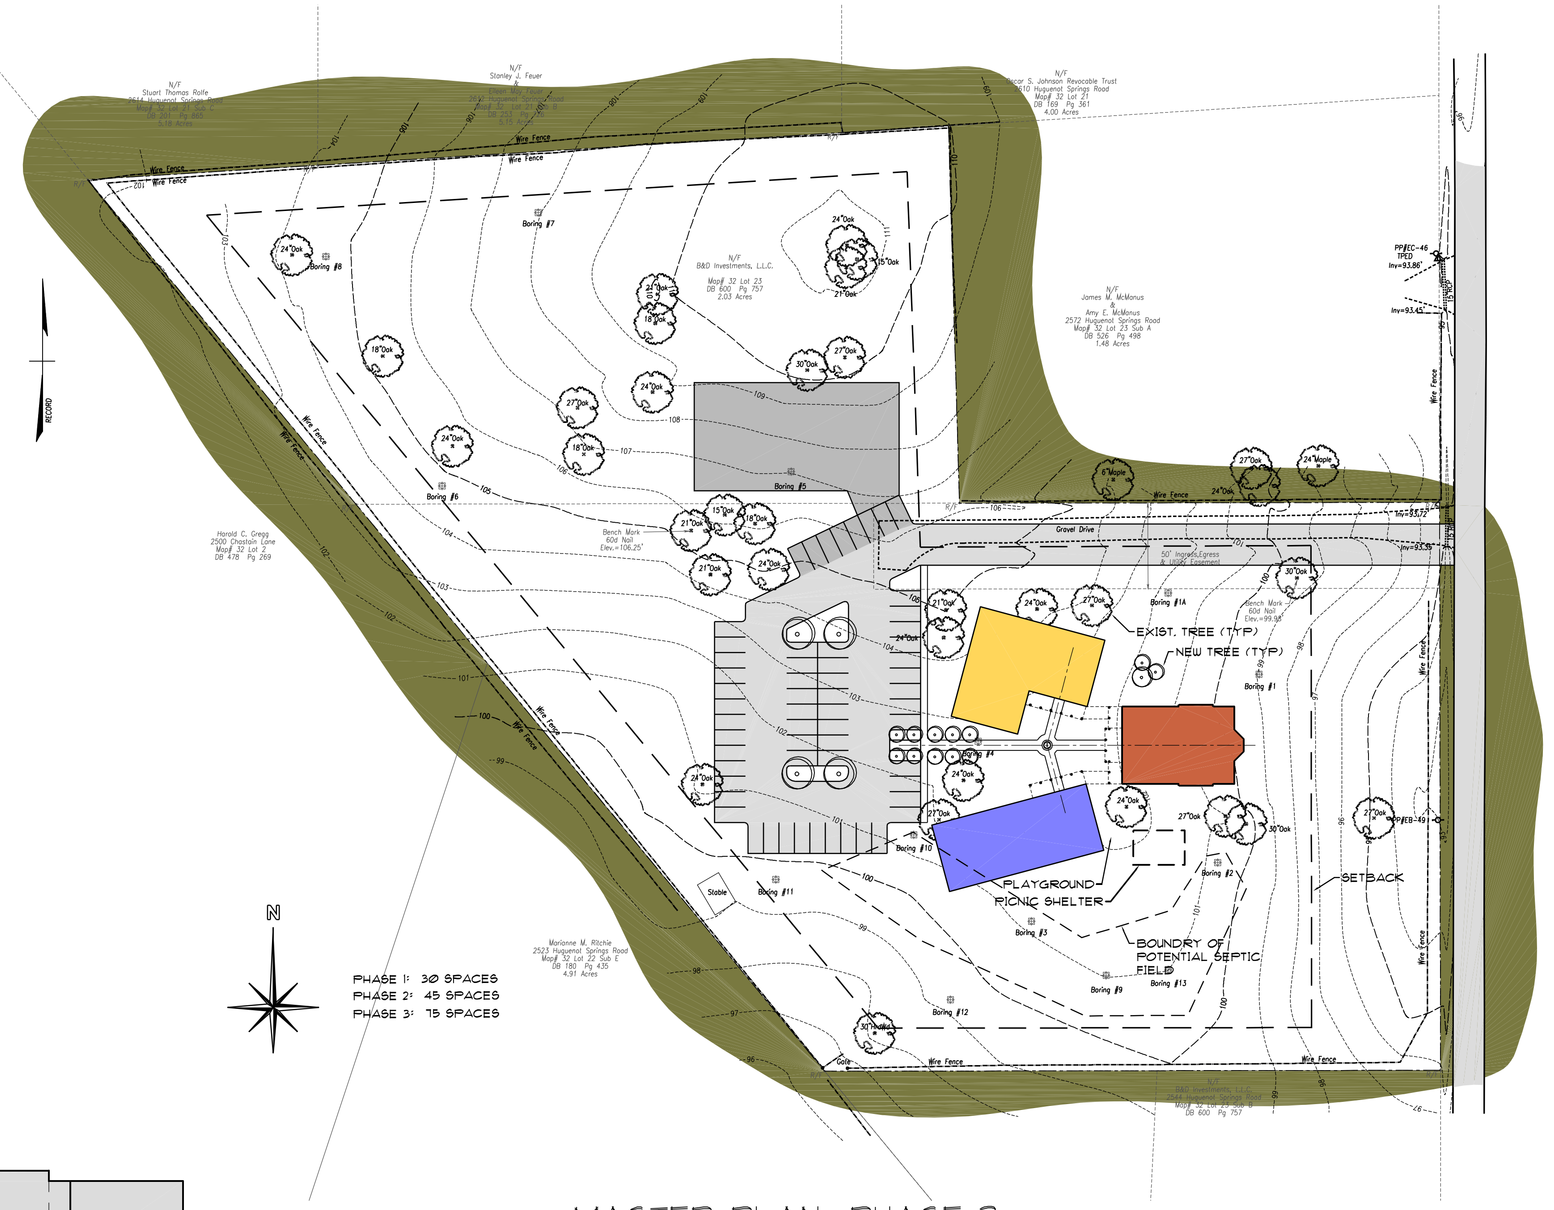

MASTER PLAN: PHASE 3

SCALE: 1" = 50'

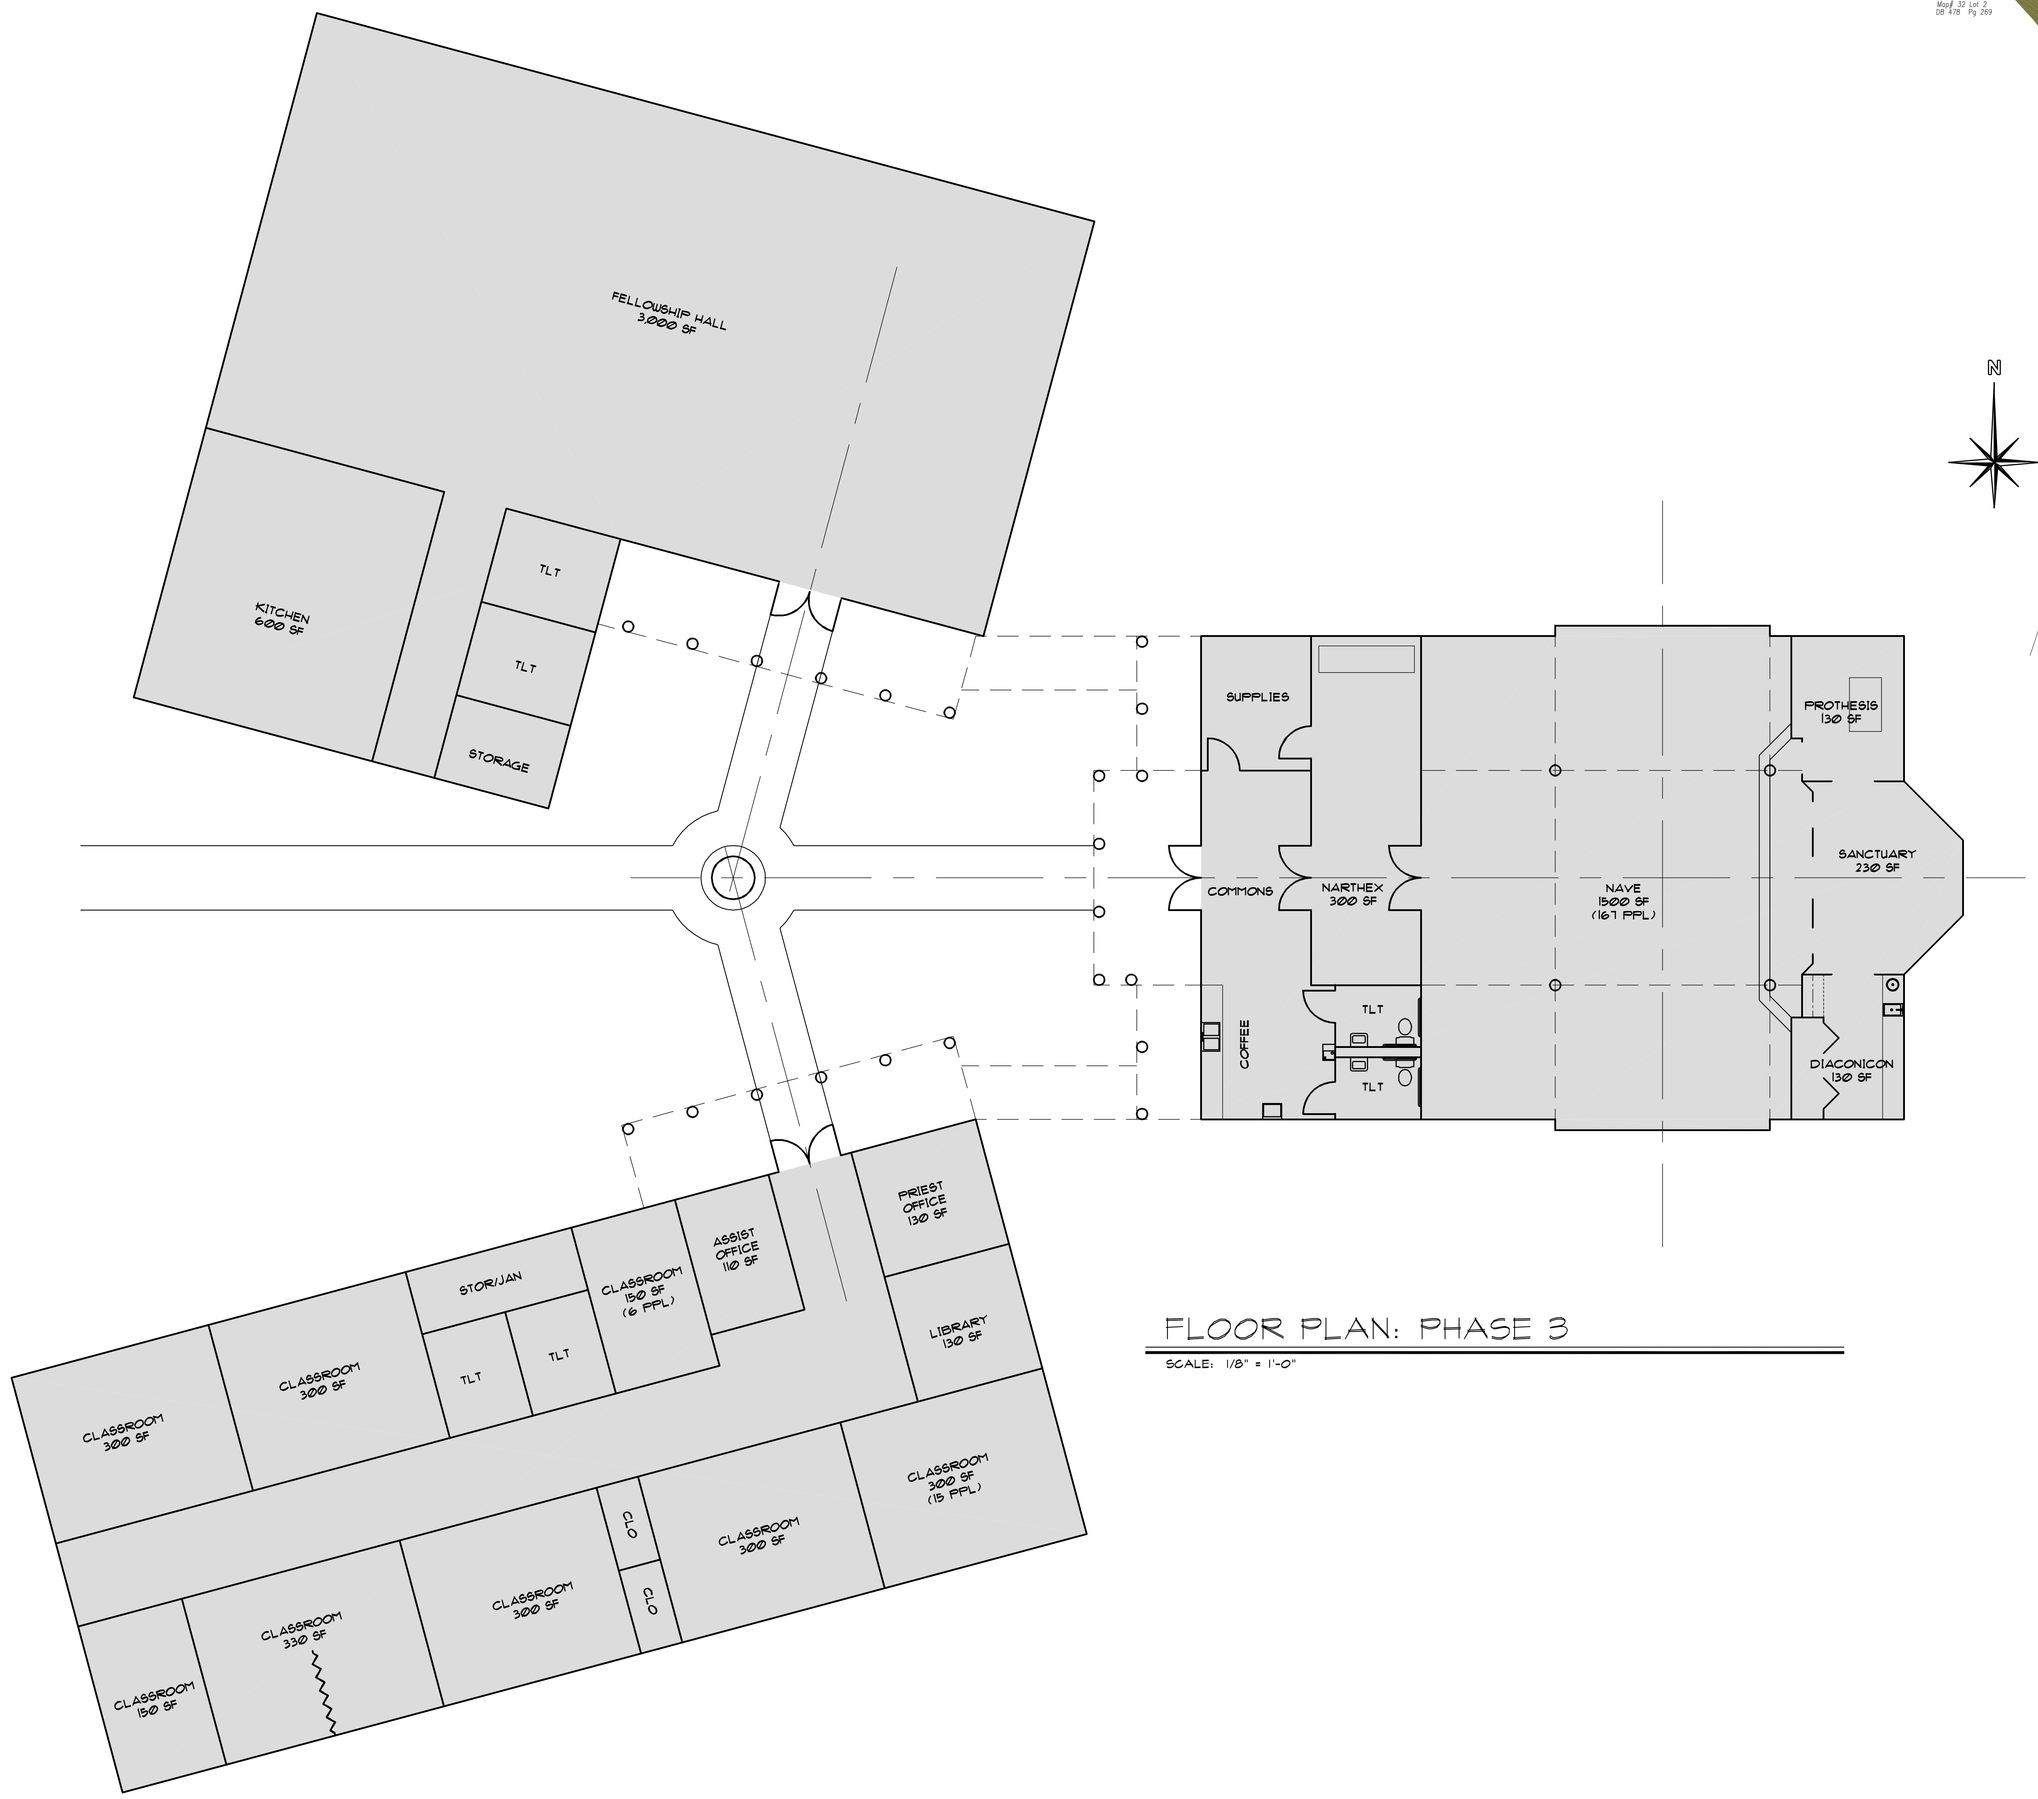

FLOOR PLAN: PHASE 3

SCALE: 1/8" = 1'-0"

PHASE 3:
NUMBER OF PERSONS ACCOMMODATED

WORSHIP:	167
FELLOWSHIP:	167
EDUCATION:	100

REVIEW PRINT

NOT FOR CONSTRUCTION

St. Cyprian of Carthage Orthodox Church

NEW FACILITY
POWHATAN COUNTY, VIRGINIA

Rawlings Wilson & Associates
ARCHITECTS PLANNERS

SHEET TITLE: MASTERPLAN, PHASE 3

DRAWN	PWS
CHECKED	JTR
COMM. NO.	1870.01
DATE	12/19/05

DRAWING NO.
MP3.0
SHEET __ OF __