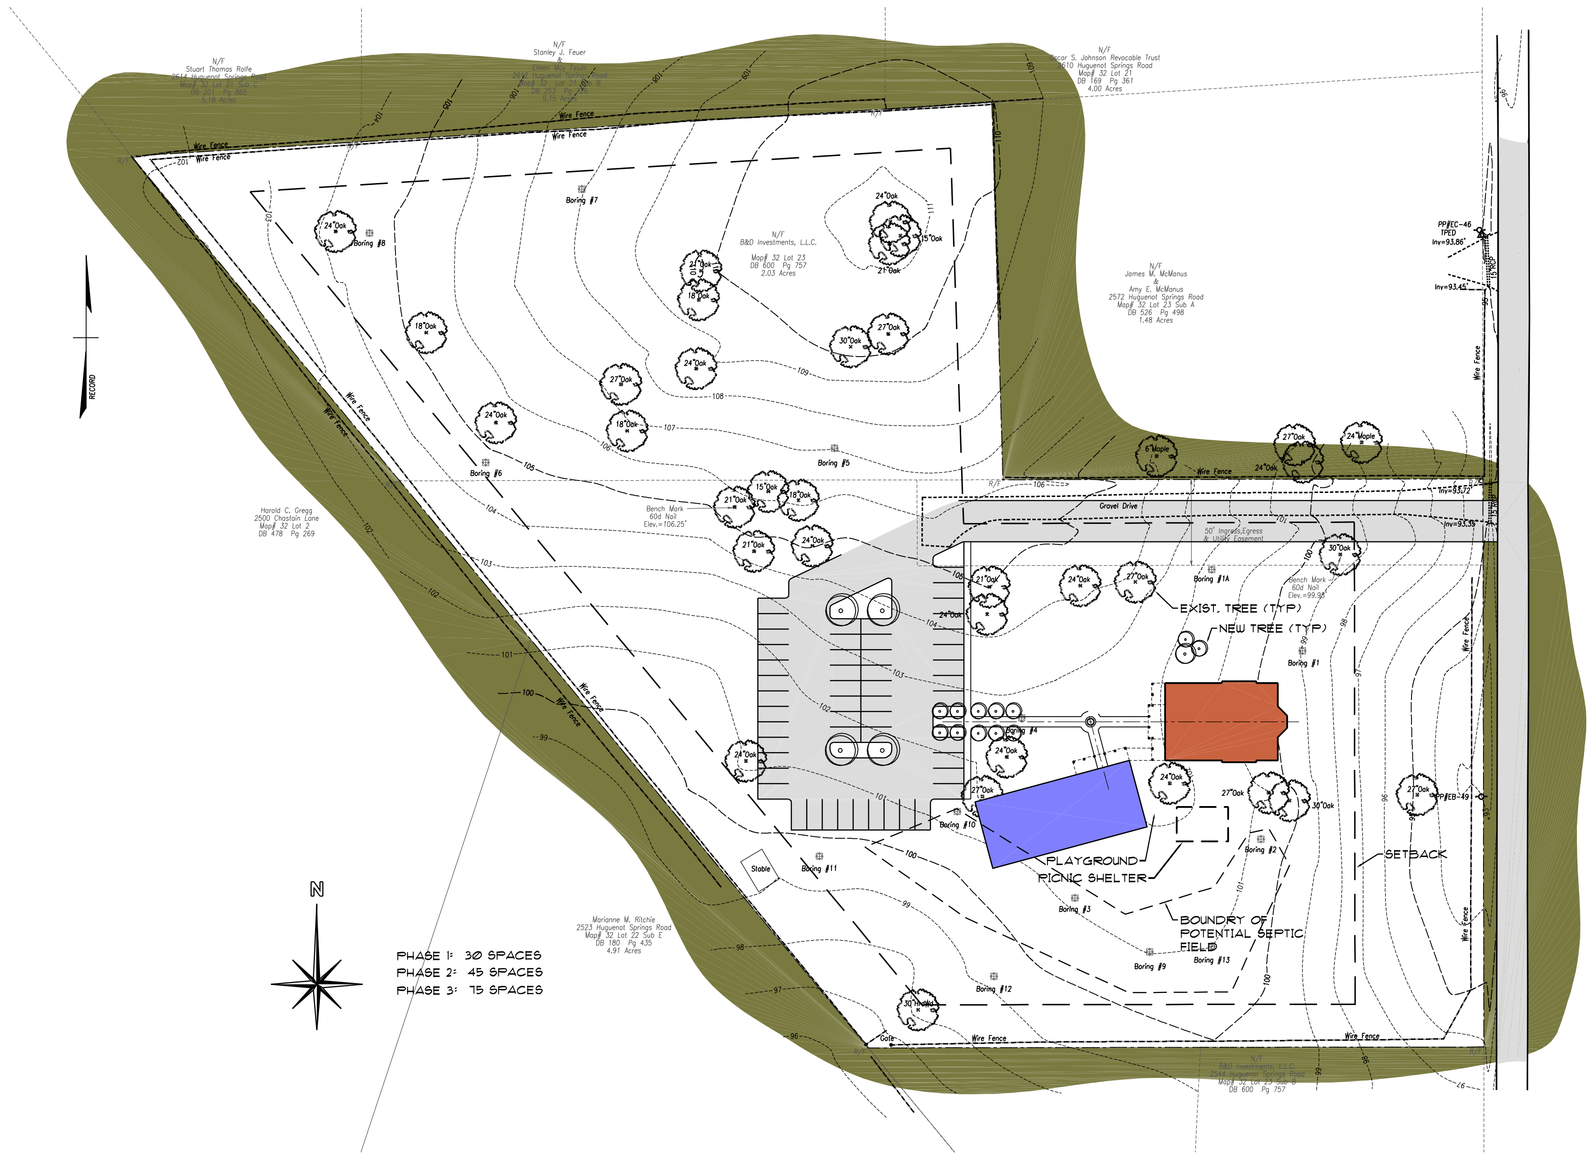

MASTER PLAN: PHASE 2

SCALE: 1" = 50'

LEGEND

- PHASE 1 - BUILDING 3,110 S.F.
- PHASE 2 - BUILDING 3,100 S.F.
- PHASE 3 - BUILDING 4,000 S.F.

PHASE 2:
NUMBER OF PERSONS ACCOMMODATED

WORSHIP: 100 TO 130
FELLOWSHIP: 100
EDUCATION: 78

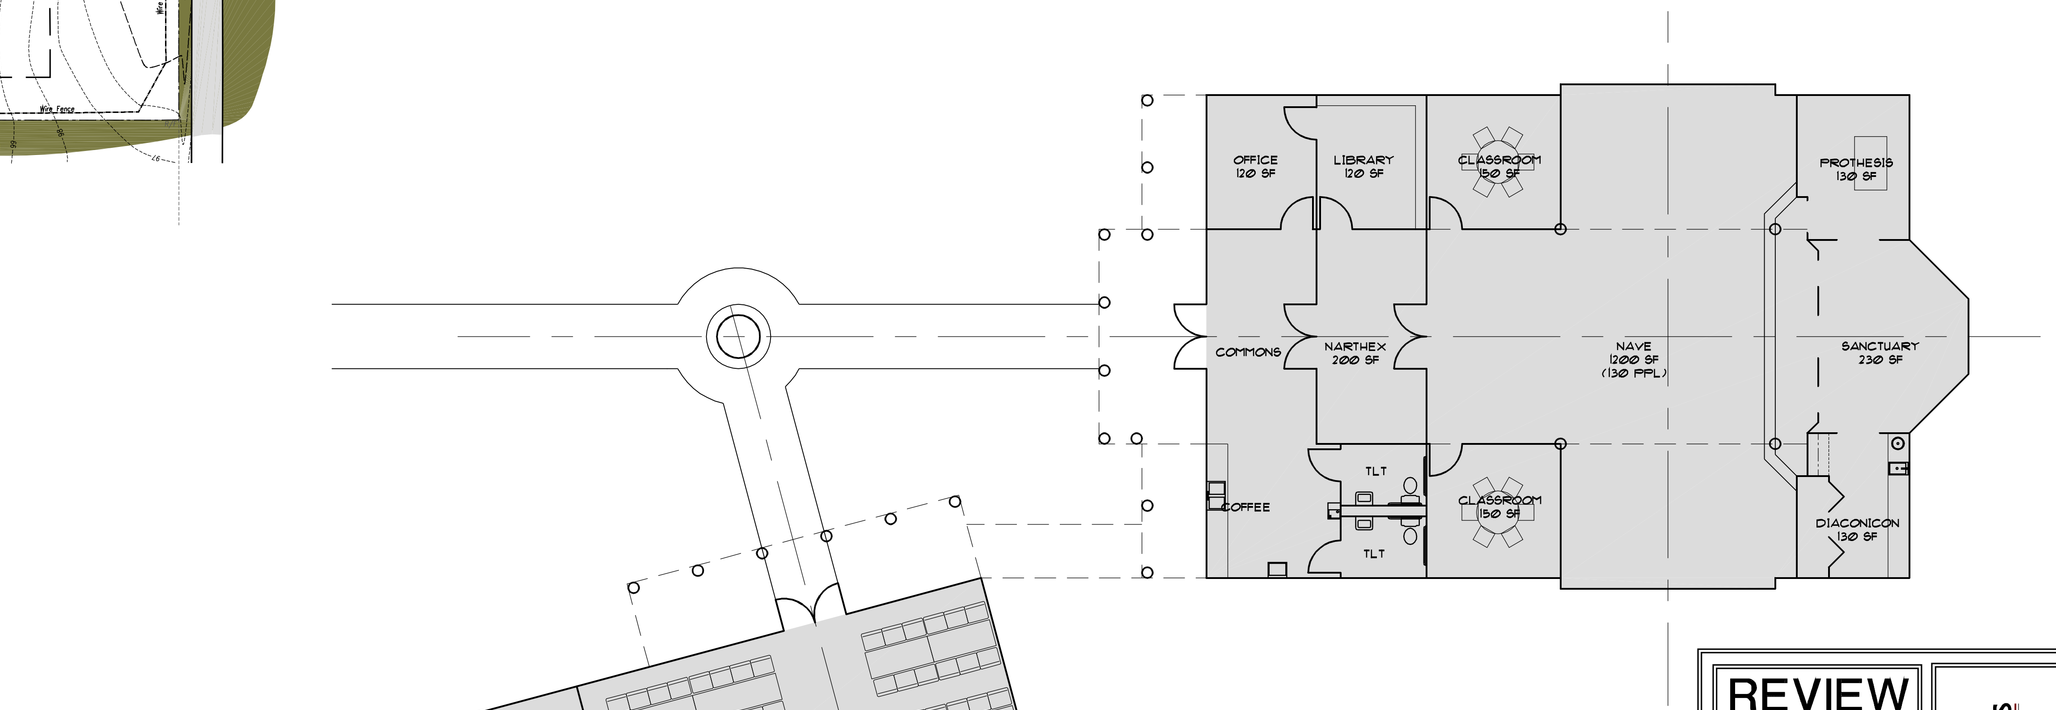

FLOOR PLAN: PHASE 2

SCALE: 1/8" = 1'-0"

REVIEW PRINT

NOT FOR CONSTRUCTION

St. Cyprian of Carthage Orthodox Church

NEW FACILITY
POWHATAN COUNTY, VIRGINIA

Rawlings Wilson & Associates
ARCHITECTS PLANNERS

SHEET TITLE: MASTERPLAN, PHASE 2

DRAWN	FWS
CHECKED	JTR
COMM. NO.	1870.01
DATE	12/19/05

DRAWING NO. MP2.0
SHEET __ OF __